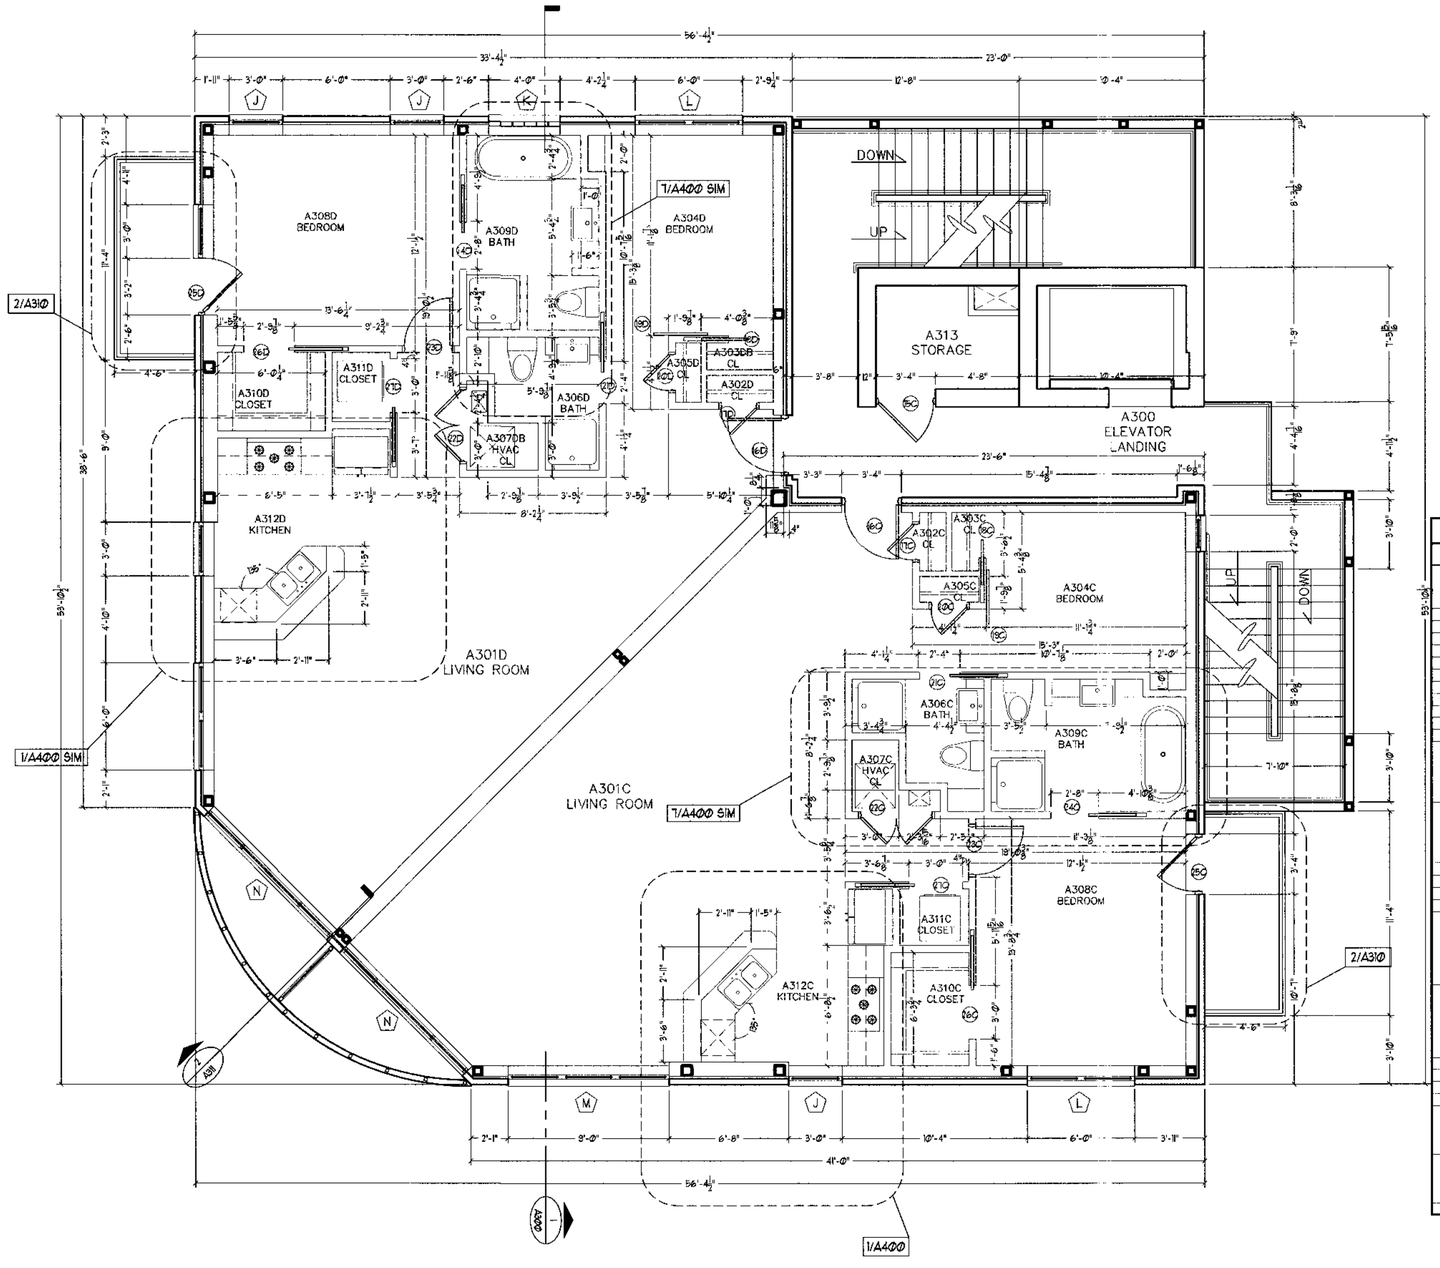

WALL TYPES - REFER TO A509 FOR WALL TYPE DETAILS

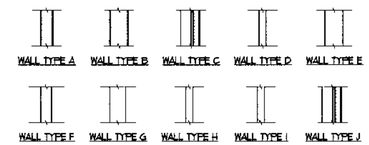

ALL PAINTS SHALL MEET GREEN SEAL STANDARD GS-11, GC-03. ALL COATINGS SHALL COMPLY WITH SCAQMD RULE 113.

ROOM FINISH SCHEDULE

ROOM NAME	FLOOR	BASE	WALLS MTL	WALLS FINISH	CEILING MTL	CEILING FINISH	CEILING HEIGHT	REMARKS	FIXTURES
A300 ELEVATOR LOBBY	CNC	-	CMU	-	GYSD	-	10'-0"	-	
A301C LIVING ROOM	WD	WD	GYP	PT	GYP	PT	9'-0"	NAILDOWN WHITE OAK FLOOR	
A301D LIVING ROOM	WD	WD	GYP	PT	GYP	PT	9'-0"	NAILDOWN WHITE OAK FLOOR	
A302C WATER HEATER CLOSET	CT	-	GYP	PT	-	-	-	-	
A302D WATER HEATER CLOSET	CT	-	GYP	PT	-	-	-	-	
A303C CLOSET	WD	WD	GYP	PT	GYP	PT	8'-0"	NAILDOWN WHITE OAK FLOOR	
A303D CLOSET	WD	WD	GYP	PT	GYP	PT	8'-0"	NAILDOWN WHITE OAK FLOOR	
A304C BEDROOM	WD	WD	GYP	PT	GYP	PT	8'-0"	NAILDOWN WHITE OAK FLOOR	
A304D BEDROOM	WD	WD	GYP	PT	GYP	PT	8'-0"	NAILDOWN WHITE OAK FLOOR	
A305C CLOSET	WD	WD	GYP	PT	GYP	PT	8'-0"	NAILDOWN WHITE OAK FLOOR	
A305D CLOSET	WD	WD	GYP	PT	GYP	PT	8'-0"	NAILDOWN WHITE OAK FLOOR	
A306C BATH	CT	CT	GYP	PT	GYP	PT	8'-0"	REFER TO INTERIOR ELEVATIONS	KOHLER CONICAL BELL LAV. ALTMANS KUBICA FAUCET KOHLER PERSUDE TOILET KOHLER GROOVE SHOWER BASE ALMANS KUBICA SHOWER SET
A306D BATH	CT	CT	GYP	PT	GYP	PT	8'-0"	REFER TO INTERIOR ELEVATIONS	KOHLER CONICAL BELL LAV. ALTMANS KUBICA FAUCET KOHLER PERSUDE TOILET KOHLER GROOVE SHOWER BASE ALMANS KUBICA SHOWER SET
A307C HVAC CLOSET	CT	-	GYP	PT	-	-	-	-	
A307D HVAC CLOSET	CT	-	GYP	PT	-	-	-	-	
A308C BEDROOM	WD	WD	GYP	PT	GYP	PT	8'-0"	NAILDOWN WHITE OAK FLOOR	
A308D BEDROOM	WD	WD	GYP	PT	GYP	PT	8'-0"	NAILDOWN WHITE OAK FLOOR	
A309C BATH	CT	CT	GYP	PT	GYP	PT	8'-0"	REFER TO INTERIOR ELEVATIONS	KOHLER CONICAL BELL LAV. ALTMANS KUBICA FAUCET KOHLER PERSUDE TOILET ALTMANS KUBICA TUB FAUCET KOHLER GROOVE SHOWER BASE ALMANS KUBICA SHOWER SET BETTE STARLET OVAL TUB
A309D BATH	CT	CT	GYP	PT	GYP	PT	8'-0"	REFER TO INTERIOR ELEVATIONS	KOHLER CONICAL BELL LAV. ALTMANS KUBICA FAUCET KOHLER PERSUDE TOILET ALTMANS KUBICA TUB FAUCET KOHLER GROOVE SHOWER BASE ALMANS KUBICA SHOWER SET BETTE STARLET OVAL TUB
A310C CLOSET	WD	WD	GYP	PT	GYP	PT	8'-0"	NAILDOWN WHITE OAK FLOOR	
A310D CLOSET	WD	WD	GYP	PT	GYP	PT	8'-0"	NAILDOWN WHITE OAK FLOOR	
A311C CLOSET	WD	WD	GYP	PT	GYP	PT	8'-0"	NAILDOWN WHITE OAK FLOOR	
A311D CLOSET	WD	WD	GYP	PT	GYP	PT	8'-0"	NAILDOWN WHITE OAK FLOOR	
A312C KITCHEN	CT	CT	GYP	PT	GYP	PT	8'-0"	REFER TO INTERIOR ELEVATIONS	WHITE OAK CABINETS KOHLER CLARITY SINK ALTMANS NUVA FAUCET FISHER PAYKEL 56 RANGE
A312D KITCHEN	CT	CT	GYP	PT	GYP	PT	8'-0"	REFER TO INTERIOR ELEVATIONS	WHITE OAK CABINETS KOHLER CLARITY SINK ALTMANS NUVA FAUCET FISHER PAYKEL 56 RANGE
A313 STORAGE	CNC	-	PLWD	-	-	-	-	-	

MWM No. 440-01 - ALTA VISTA - 3 OCT 08

REGISTERED ARCHITECT WOMER REED 10 OCT 08 STATE OF TEXAS

mwm Design Group
Chase Park One
7700 Chevy Chase Dr.
Suite 100
Austin, Texas 78752
p: 512.453.0767
f: 512.453.1734

NO.	DATE	DESCRIPTION	BY

0 1"
The bar above measures one inch on the original drawing. Adjust scales accordingly.

CONDOMINIUM THIRD FLOOR PLAN
UNITS C AND D
SCALE: 1/4" = 1'-0"

ALTA VISTA
1000 E. 12TH STREET, AUSTIN, TX 78702

DATE: 10 OCT 2008
JOB NO: 440-01
FILE: A102 CONDO 3RD FLR PLAN

A102
___ OF ___

SP-2007-0467C