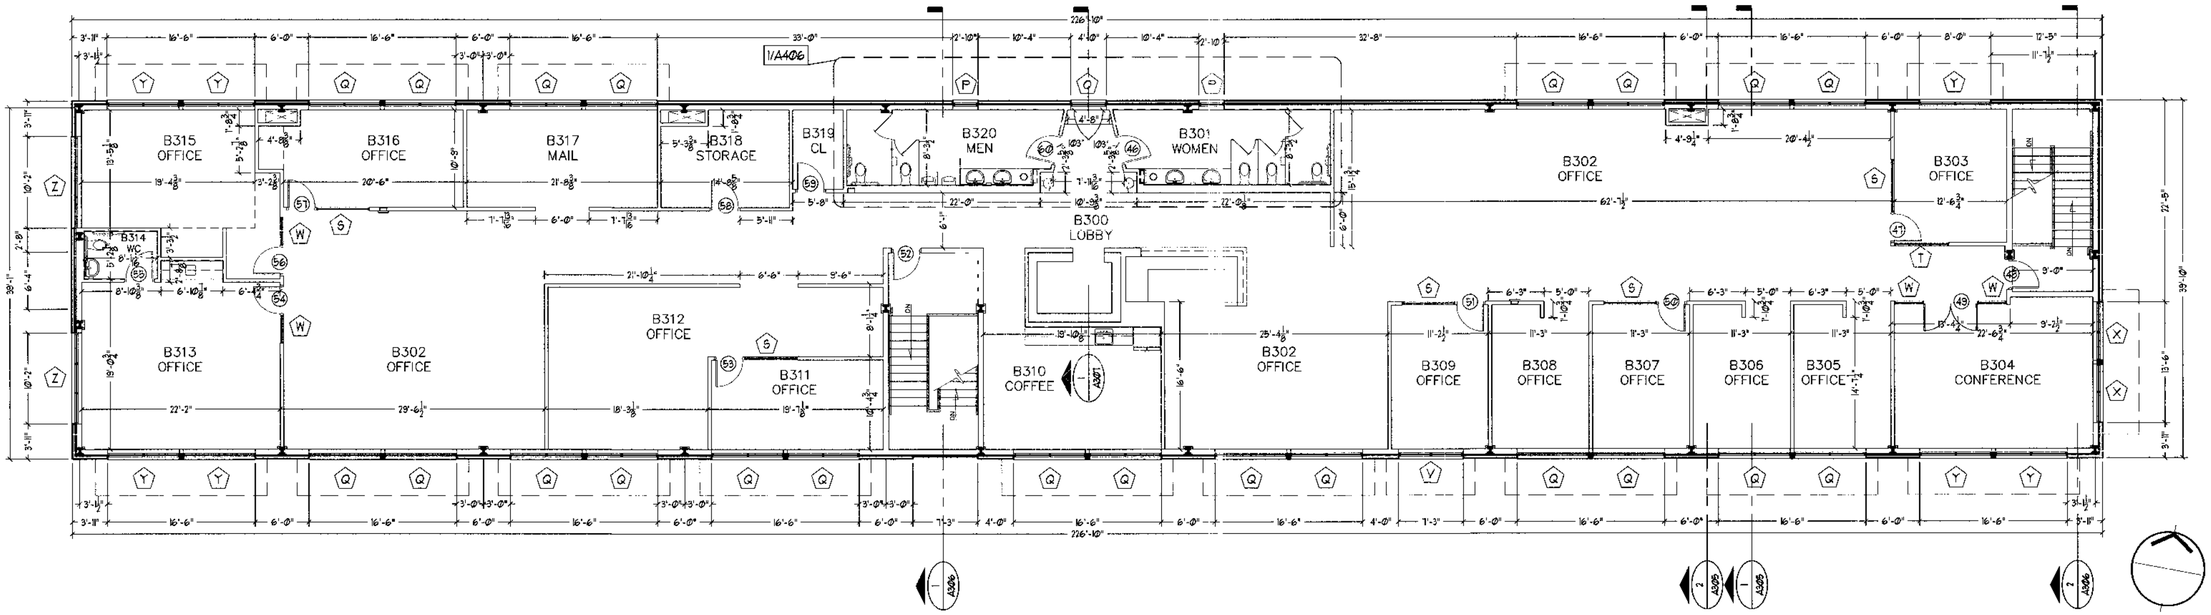

WALL TYPES: REFER TO A503 FOR WALL TYPE DETAILS

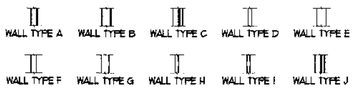

TILE SCHEDULE

TILE	ROOMS	APP.	SIZE	SPECIFICATION
TRAVERTINE	A206-A, A206-B, A206-A, A206-B, A206, A206-C, A206-D, A207-C, A207-D, A207-C, A207-D, A406-E, A406-E, A406, A406	FLR.	6x12x3/8	HONED DURANGO TRAVERTINE, FILLED AND SEALED
TRAVERTINE	B300, B300, B300, B300, B300	FLR.	16x16x3/8	HONED DURANGO TRAVERTINE, FILLED AND SEALED
CERAMIC TILE	B301, B301, B301, B301, B301, B304, B304, B305	FLR.	12x12x5/16	GLAZED CERAMIC TILE, FLAT
CERAMIC TILE	A206-A, A206-B, A206-A, A206-B, A206-C, A206-C, A207-C, A207-D, A406-E, A406, A406	WALL	3x6x5/16	GLAZED CERAMIC SUBWAY TILE, FLAT, WITH MATCHING TRIM UNITS
CERAMIC TILE	A206, A206, A206, A207, A406-E	WALL	2x10x5/16	GLAZED EXTRUDED CERAMIC TILE, CURVED (NATUCER FORMATS O.E.)
CERAMIC TILE	B301, B301, B301, B301, B301, B304, B304, B305	WALL	6x6x5/16	GLAZED CERAMIC TILE, FLAT, WITH MATCHING TRIM UNITS
GLASS TILE	ALL EXTERIOR APPLICATIONS	WALL	1x1x4	OPALIZED GLASS MOSAIC TILE (DALTILE SCHTERRA, GP, 1 AND 2 O.E.)

INSTALL FULLY-RECESSED FIRE EXTINGUISHER CABINET (STRIKE FIRST A-126 WITH #304 STAINLESS STEEL FINISH OR APPROVED EQUAL) AND PORTABLE FIRE EXTINGUISHER (NOT LESS THAN 2-A; 10-B; C)

INSTALL SEMI-RECESSED FIRE EXTINGUISHER CABINET (STRIKE FIRST A-116 WITH #304 STAINLESS STEEL FINISH OR APPROVED EQUAL) AND PORTABLE FIRE EXTINGUISHER (NOT LESS THAN 2-A; 10-B; C)

ALL PAINTS SHALL MEET GREEN SEAL STANDARD GS-11, GC-03. ALL COATINGS SHALL COMPLY WITH SCAQMD RULE 1113.

ROOM FINISH SCHEDULE

ROOM NAME	FLOOR	BASE	WALLS WTL	WALLS FINISH	CEILING WTL	CEILING FINISH	HEIGHT	REMARKS
B300 LOBBY/CIRCULATION	TRV	TRV	GYP	PT	GYP	PT	8'-6"	
B301 WOMEN'S RESTROOM	CT	CT	CT	-	GYP	PT	8'-6"	
B302 OPEN OFFICE	CPT	V	GYP	PT	ACT	-	10'-0"	
B303 OFFICE	CPT	V	GYP	PT	ACT	-	11'-2"	
B304 CONFERENCE	CPT	V	GYP	PT	ACT	-	11'-2"	
B305 OFFICE	CPT	V	GYP	PT	ACT	-	10'-0"	
B306 OFFICE	CPT	V	GYP	PT	ACT	-	10'-0"	
B307 OFFICE	CPT	V	GYP	PT	ACT	-	10'-0"	
B308 OFFICE	CPT	V	GYP	PT	ACT	-	10'-0"	
B309 OFFICE	CPT	V	GYP	PT	ACT	-	10'-0"	
B310 COFFEE	TRV	TRV	GYP	PT	ACT	-	10'-0"	
B311 OFFICE	CPT	V	GYP	PT	ACT	-	10'-0"	
B312 OFFICE	CPT	V	GYP	PT	ACT	-	10'-0"	
B313 OFFICE	CPT	V	GYP	PT	ACT	-	11'-2"	
B314 RESTROOM	CT	CT	CT	-	GYP	PT	8'-6"	
B315 OFFICE	CPT	V	GYP	PT	ACT	-	11'-2"	
B316 OFFICE	CPT	V	GYP	PT	ACT	-	10'-0"	
B317 OFFICE	CPT	V	GYP	PT	ACT	-	10'-0"	
B318 STORAGE	VCT	V	GYP	PT	ACT	-	10'-0"	
B319 CLOSET	VCT	V	GYP	PT	ACT	-	10'-0"	
B320 MEN'S RESTROOM	CT	CT	CT	-	GYP	PT	8'-6"	

REGISTERED ARCHITECT
MARK OWEN HARRIS
76348
STATE OF TEXAS

mwm Design Group

Chase Park One
2700 Chevy Chase Dr.
Suite 100
Austin, Texas 78752
p: 512.453.0767
f: 512.453.1734

NO.	DATE	DESCRIPTION	BY

0 1"
The bar above measures one inch on the original drawing. Adjust scales accordingly.

OFFICE THIRD FLOOR PLAN
SCALE: 1/8" = 1'-0"

ALTA VISTA
1000 E. 12TH STREET, AUSTIN, TX 78702

DATE: 10 OCT 2008
JOB NO: 440-01
FILE: A107 OFFICE 3RD FLR PLAN

A107
__ OF __

MWM No. 440-01 - ALTA VISTA - 10 OCT 08

SP-2007-0467C