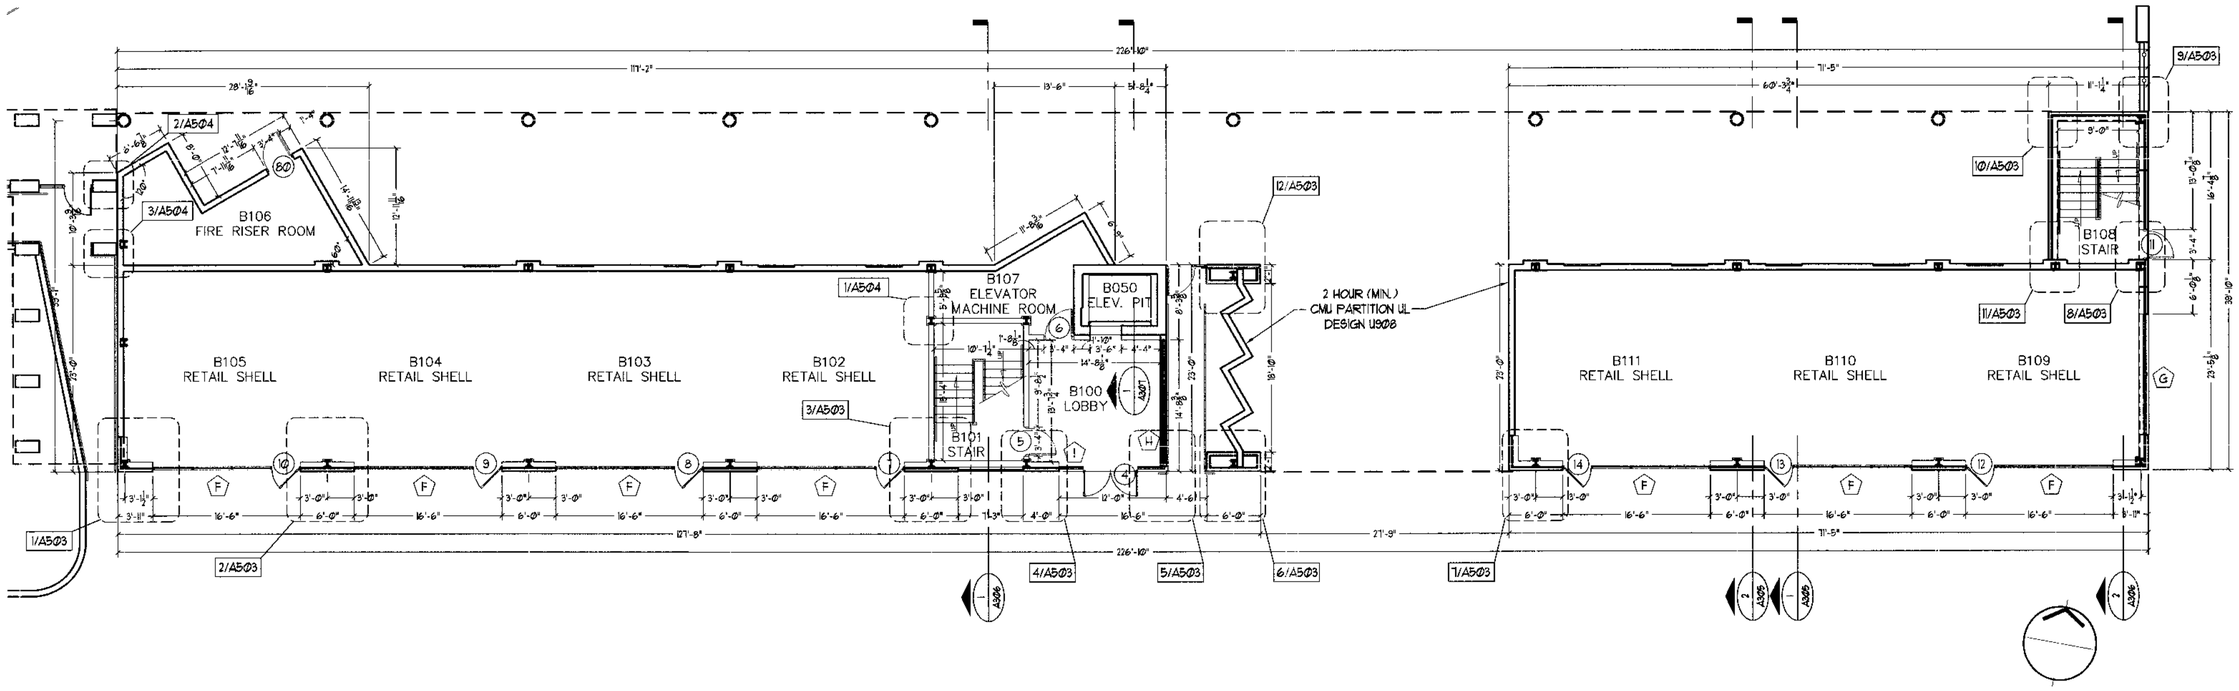

WALL TYPES: REFER TO A503 FOR WALL TYPE DETAILS

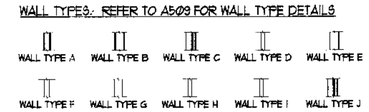

ALL PAINTS SHALL MEET GREEN SEAL STANDARD GS-11, GC-03. ALL COATINGS SHALL COMPLY WITH SCAQMD RULE 113.

ROOM FINISH SCHEDULE

ROOM NAME	FLOOR	BASE	WALLS		CEILING			REMARKS
			MTL	FINISH	MTL	FINISH	HEIGHT	
B100 ELEVATOR LOBBY	TRV	TRV	GYP	PT	GYP	PT	-	
B101 STAIR	CNC	V	GYP	PT	GYP	PT	-	
B102 RETAIL SHELL	CNC	-	CMU/GYP	-/PT	OUSD	-	-	
B103 RETAIL SHELL	CNC	-	CMU/GYP	-/PT	OUSD	-	-	
B104 RETAIL SHELL	CNC	-	CMU/GYP	-/PT	OUSD	-	-	
B105 RETAIL SHELL	CNC	-	CMU/GYP	-/PT	OUSD	-	-	
B106 FIRE RISER ROOM	CNC	-	CMU	-	OUSD			
B107 ELEVATOR MACHINE ROOM	CNC	-	PT	-	OUSD			
B108 STAIR	CNC	V	GYP	PT	GYP	PT	-	
B109 RETAIL SHELL	CNC	-	CMU/GYP	-/PT	OUSD	-	-	
B110 RETAIL SHELL	CNC	-	CMU/GYP	-/PT	OUSD	-	-	
B111 RETAIL SHELL	CNC	-				-	-	

TILE SCHEDULE

TILE	ROOMS	APP	SIZE	SPECIFICATION
TRAVERTINE	A206A, A206B, A206A, A206B, A206A, A206B, A206C, A206C, A206C, A206D, A206C, A206D, A206E, A206E, A206E, A206E	FLR	6x12x3/8	HONED DURANGO TRAVERTINE, FILLED AND SEALED
TRAVERTINE	B100A, B100B, B100D, B100E, B100G, B100H	FLR	16x16x3/8	HONED DURANGO TRAVERTINE, FILLED AND SEALED
CERAMIC TILE	B101A, B101B, B101D, B101, B101, B101, B101A, B101B	FLR	12x12x5/16	GLAZED CERAMIC TILE, FLAT
CERAMIC TILE	A206A, A206B, A206A, A206B, A206A, A206C, A206C, A206C, A206D, A206E, A206E, A206E, A206E	WALL	3x6x5/16	GLAZED CERAMIC SUBWAY TILE, FLAT, WITH MATCHING TRIM UNITS
CERAMIC TILE	A206A, A206B, A206C, A206D, A206E	WALL	2x12x5/16	GLAZED EXTRUDED CERAMIC TILE, CURVED (NATURCER FORMATS O.E.)
CERAMIC TILE	B101A, B101B, B101D, B101, B101, B101A, B101B	WALL	6x6x5/16	GLAZED CERAMIC TILE, FLAT, WITH MATCHING TRIM UNITS
GLASS TILE	ALL EXTERIOR APPLICATIONS	WALL	1x1x1/4	OPALIZED GLASS MOSAIC TILE (DALTILE SONTERRA, GP. 1 AND 2 O.E.)

REGISTERED ARCHITECT W. OWEN KENNEDY 16346 STATE OF TEXAS

mwm Design Group
Chase Park One
7700 Chevy Chase Dr.
Suite 100
Austin, Texas 78752
p: 512.453.0767
f: 512.453.1734

NO.	DATE	DESCRIPTION	BY

0 1"

The bar above measures one inch on the original drawing. Adjust scales accordingly.

OFFICE GROUND FLOOR PLAN
RETAIL SHELL, LOBBY, FIRE RISER RM

SCALE: 1/8" = 1'-0"

ALTA VISTA

1000 E. 12TH STREET, AUSTIN, TX 78702

DATE: 10 OCT 2008
JOB NO: 440-01
FILE: A105 OFFICE GRD FLR PLAN

A105
__ OF __

MWM No. 440-01 - ALTA VISTA - 10 OCT 08

SP-2007-0467C